CAUTION:
THE POSITION OF POLE LINES, CONDUITS, WATERMAINS, SEWERS AND OTHER UNDERGROUND AND OVERGROUND UTILITIES AND STRUCTURES IS NOT NECESSARILY SHOWN ON THE DRAWINGS, AND, WHERE SHOWN, THE ACCURACY OF THE POSITION OF SUCH UTILITIES AND STRUCTURES IS NOT GUARANTEED. BEFORE STARTING WORK, THE CONTRACTOR SHALL INFORM HIMSELF OF THE EXACT LOCATION OF ALL SUCH UTILITIES AND STRUCTURES, AND SHALL ASSUME ALL LIABILITY FOR DAMAGE TO THEM.

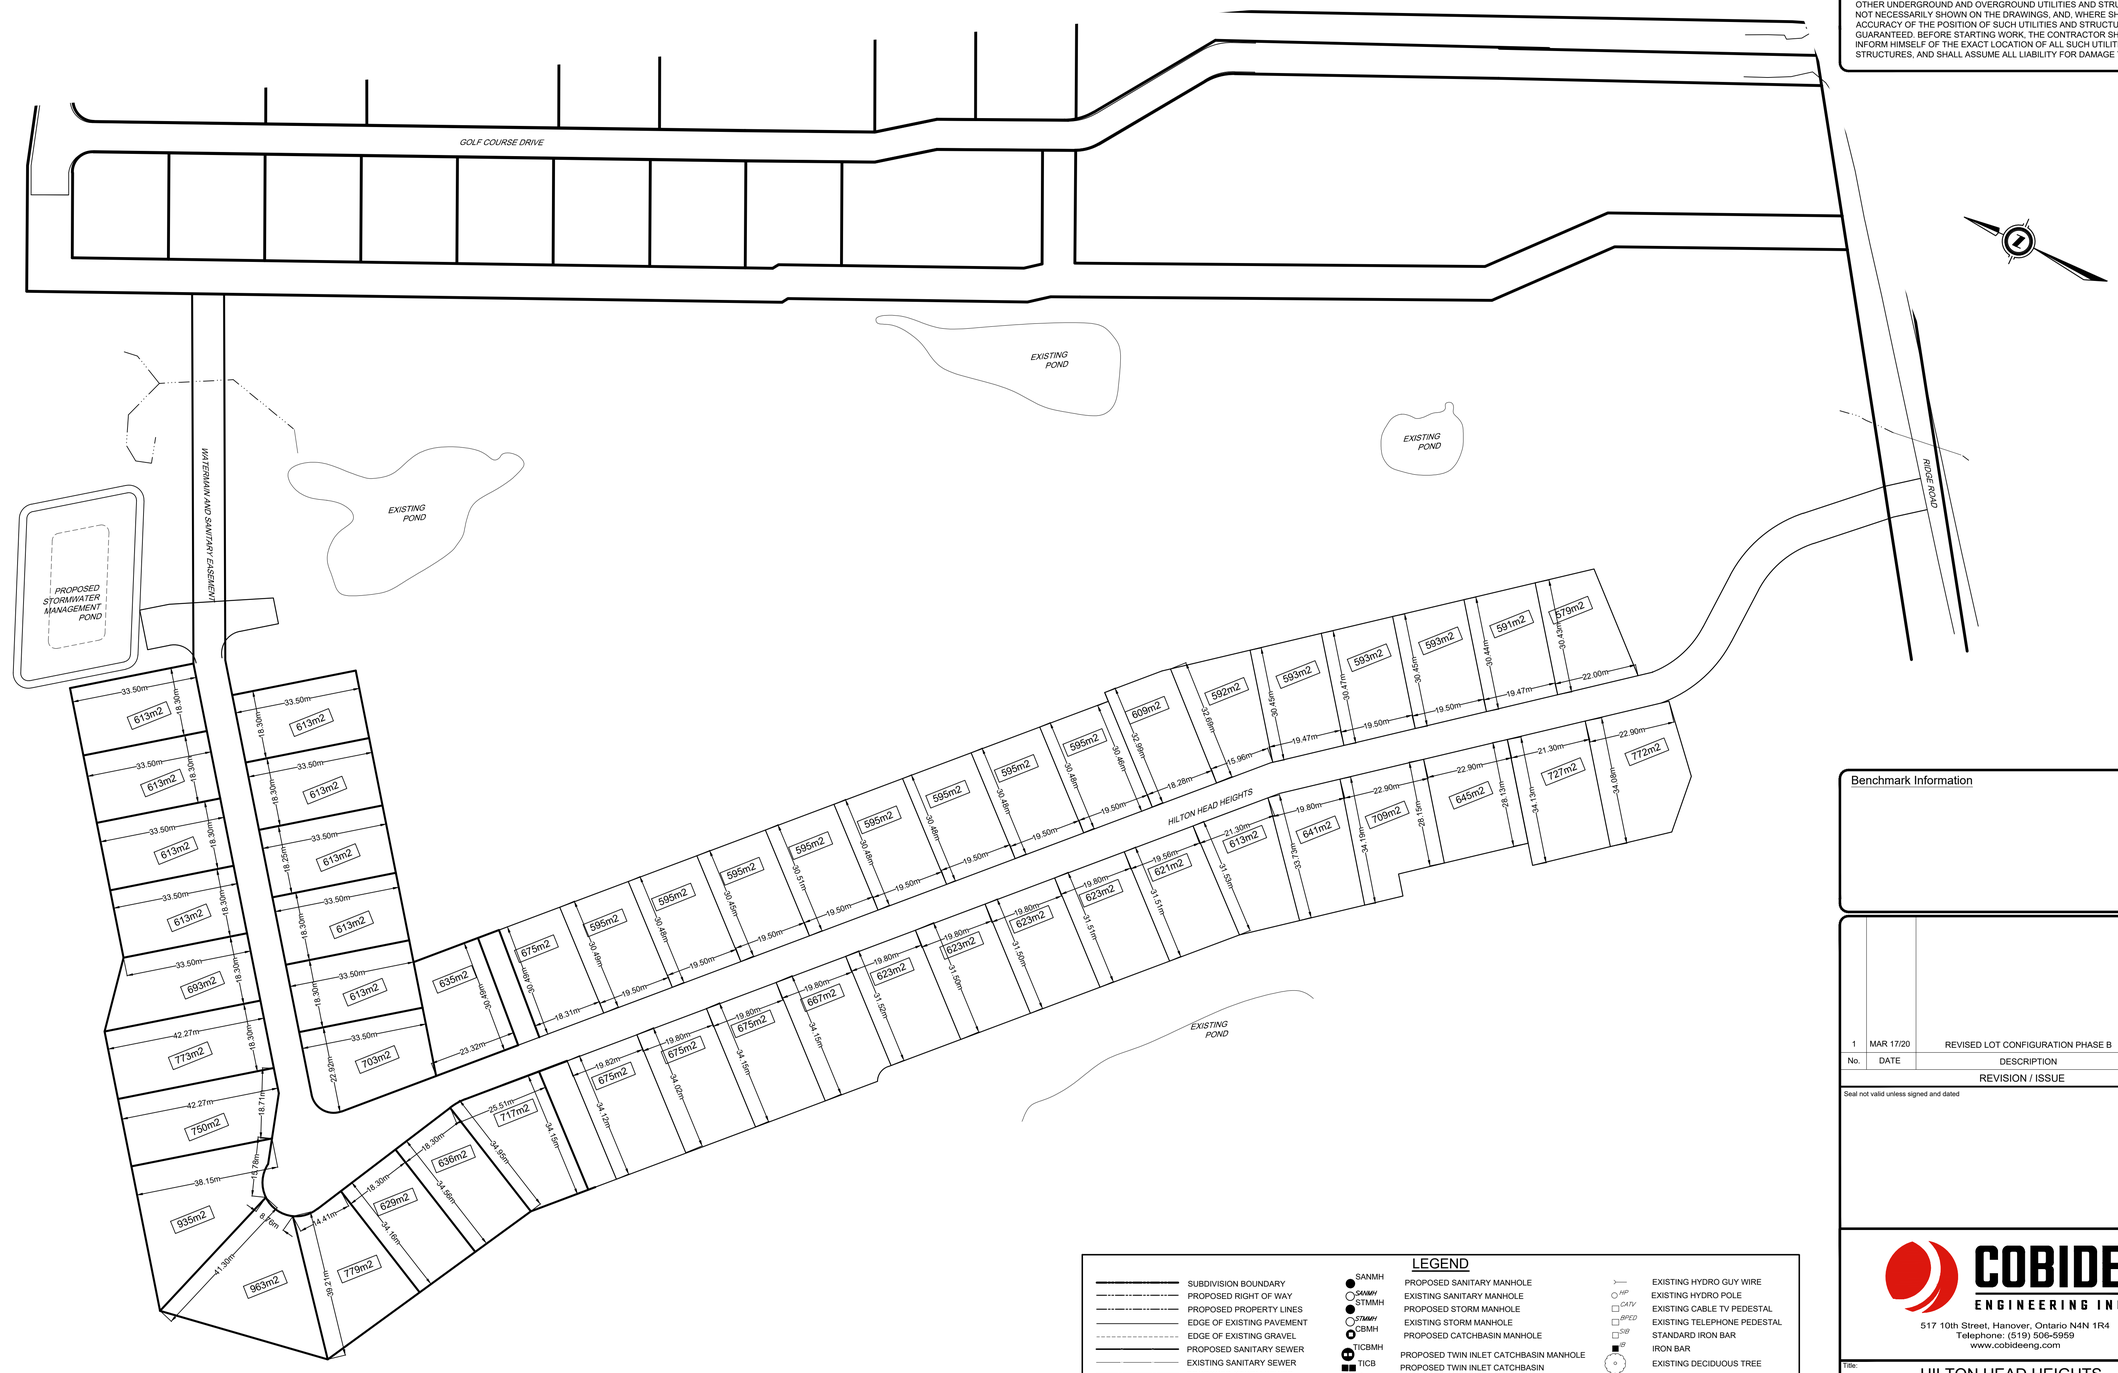

LEGEND

	SUBDIVISION BOUNDARY	SANMH	PROPOSED SANITARY MANHOLE		EXISTING HYDRO GUY WIRE
	PROPOSED RIGHT OF WAY	SANMH	EXISTING SANITARY MANHOLE	HP	EXISTING HYDRO POLE
	PROPOSED PROPERTY LINES	STMMH	PROPOSED STORM MANHOLE	CATV	EXISTING CABLE TV PEDESTAL
	EDGE OF EXISTING PAVEMENT	STMMH	EXISTING STORM MANHOLE	BPED	EXISTING TELEPHONE PEDESTAL
	EDGE OF EXISTING GRAVEL	CBMH	PROPOSED CATCHBASIN MANHOLE	SIB	STANDARD IRON BAR
	PROPOSED SANITARY SEWER	TICBMH	PROPOSED TWIN INLET CATCHBASIN MANHOLE	IB	IRON BAR
	EXISTING SANITARY SEWER	TICB	PROPOSED TWIN INLET CATCHBASIN		EXISTING DECIDUOUS TREE
	PROPOSED STORM SEWER	CB	PROPOSED CATCH BASIN		EXISTING CONIFEROUS TREE
	EXISTING STORM SEWER	CB	EXISTING CATCH BASIN		EXISTING GAS MARKER
	PROPOSED SUBDRAIN	DICB	PROPOSED DITCH INLET CATCHBASIN		EXISTING WELL
	PROPOSED WATERMAIN	CO	PROPOSED SANITARY SERVICE CLEANOUT	BM	BENCHMARK
	EXISTING WATERMAIN	CSV	PROPOSED CURB STOP VALVE	BH	BOREHOLE
	PROPOSED SANITARY SERVICE	CSV	EXISTING CURB STOP VALVE	160.0A	PROPOSED ELEVATION
	PROPOSED WATER SERVICE	STM	PROPOSED STORM SERVICE	159.21 ABLAT	EXISTING ELEVATION
CATV	EXISTING UNDERGROUND TV CABLE		PROPOSED HYDRANT SET		ASPHALT REMOVAL
GAS	EXISTING UNDERGROUND GAS LINE	HYD	EXISTING FIRE HYDRANT		PROPOSED GATE VALVE
H	EXISTING UNDERGROUND HYDRO CABLE		PROPOSED CAP C/W THRUST BLOCK	WV	EXISTING GATE VALVE
T	EXISTING UNDERGROUND TELEPHONE CABLE		PROPOSED BLOWOFF		

Benchmark Information

No.	DATE	DESCRIPTION	BY	APPD
1	MAR 17/20	REVISED LOT CONFIGURATION PHASE B	TLB	SJC

REVISION / ISSUE

Seal not valid unless signed and dated

COBIDE ENGINEERING INC
517 10th Street, Hanover, Ontario N4N 1R4
Telephone: (519) 506-5959
www.cobideeng.com

Title:

HILTON HEAD HEIGHTS
Municipality of Meaford
HILTON HEAD HEIGHTS
PHASE B LOT CONFIGURATION

Client: 1665426 ONTARIO INC.

Design:	LFP	Scale:	H 1:500 V 1:50
Drawn:	LFP	Approved:	
Checked:	TLB		
Date:	JAN 2020		Design Engineer

DRAWING No. 02703 -LOTB

H:\Clancy\02703 Meaford Townhouses\Drawings\Submissions\2020-05-15 Hilton Head Heights\02703 Base.dwg Jul 02, 2020 - 3:19pm

COPYRIGHT © COBIDE ENGINEERING INC.