SITE PLAN INFORMATION TAKEN FROM

PLAN OF SURVEY OF
PART OF BERRY STREET
REGISTERED PLAN 309
(GEOGRAPHIC TOWN OF MEAFORD)
MUNICPALITY OF MEAFORD
COUNTY OF GREY

SCALE 1 : 300

5 0 5 10 20 30 METRES

RODNEY G. REYNOLDS
ONTARIO LAND SURVEYOR

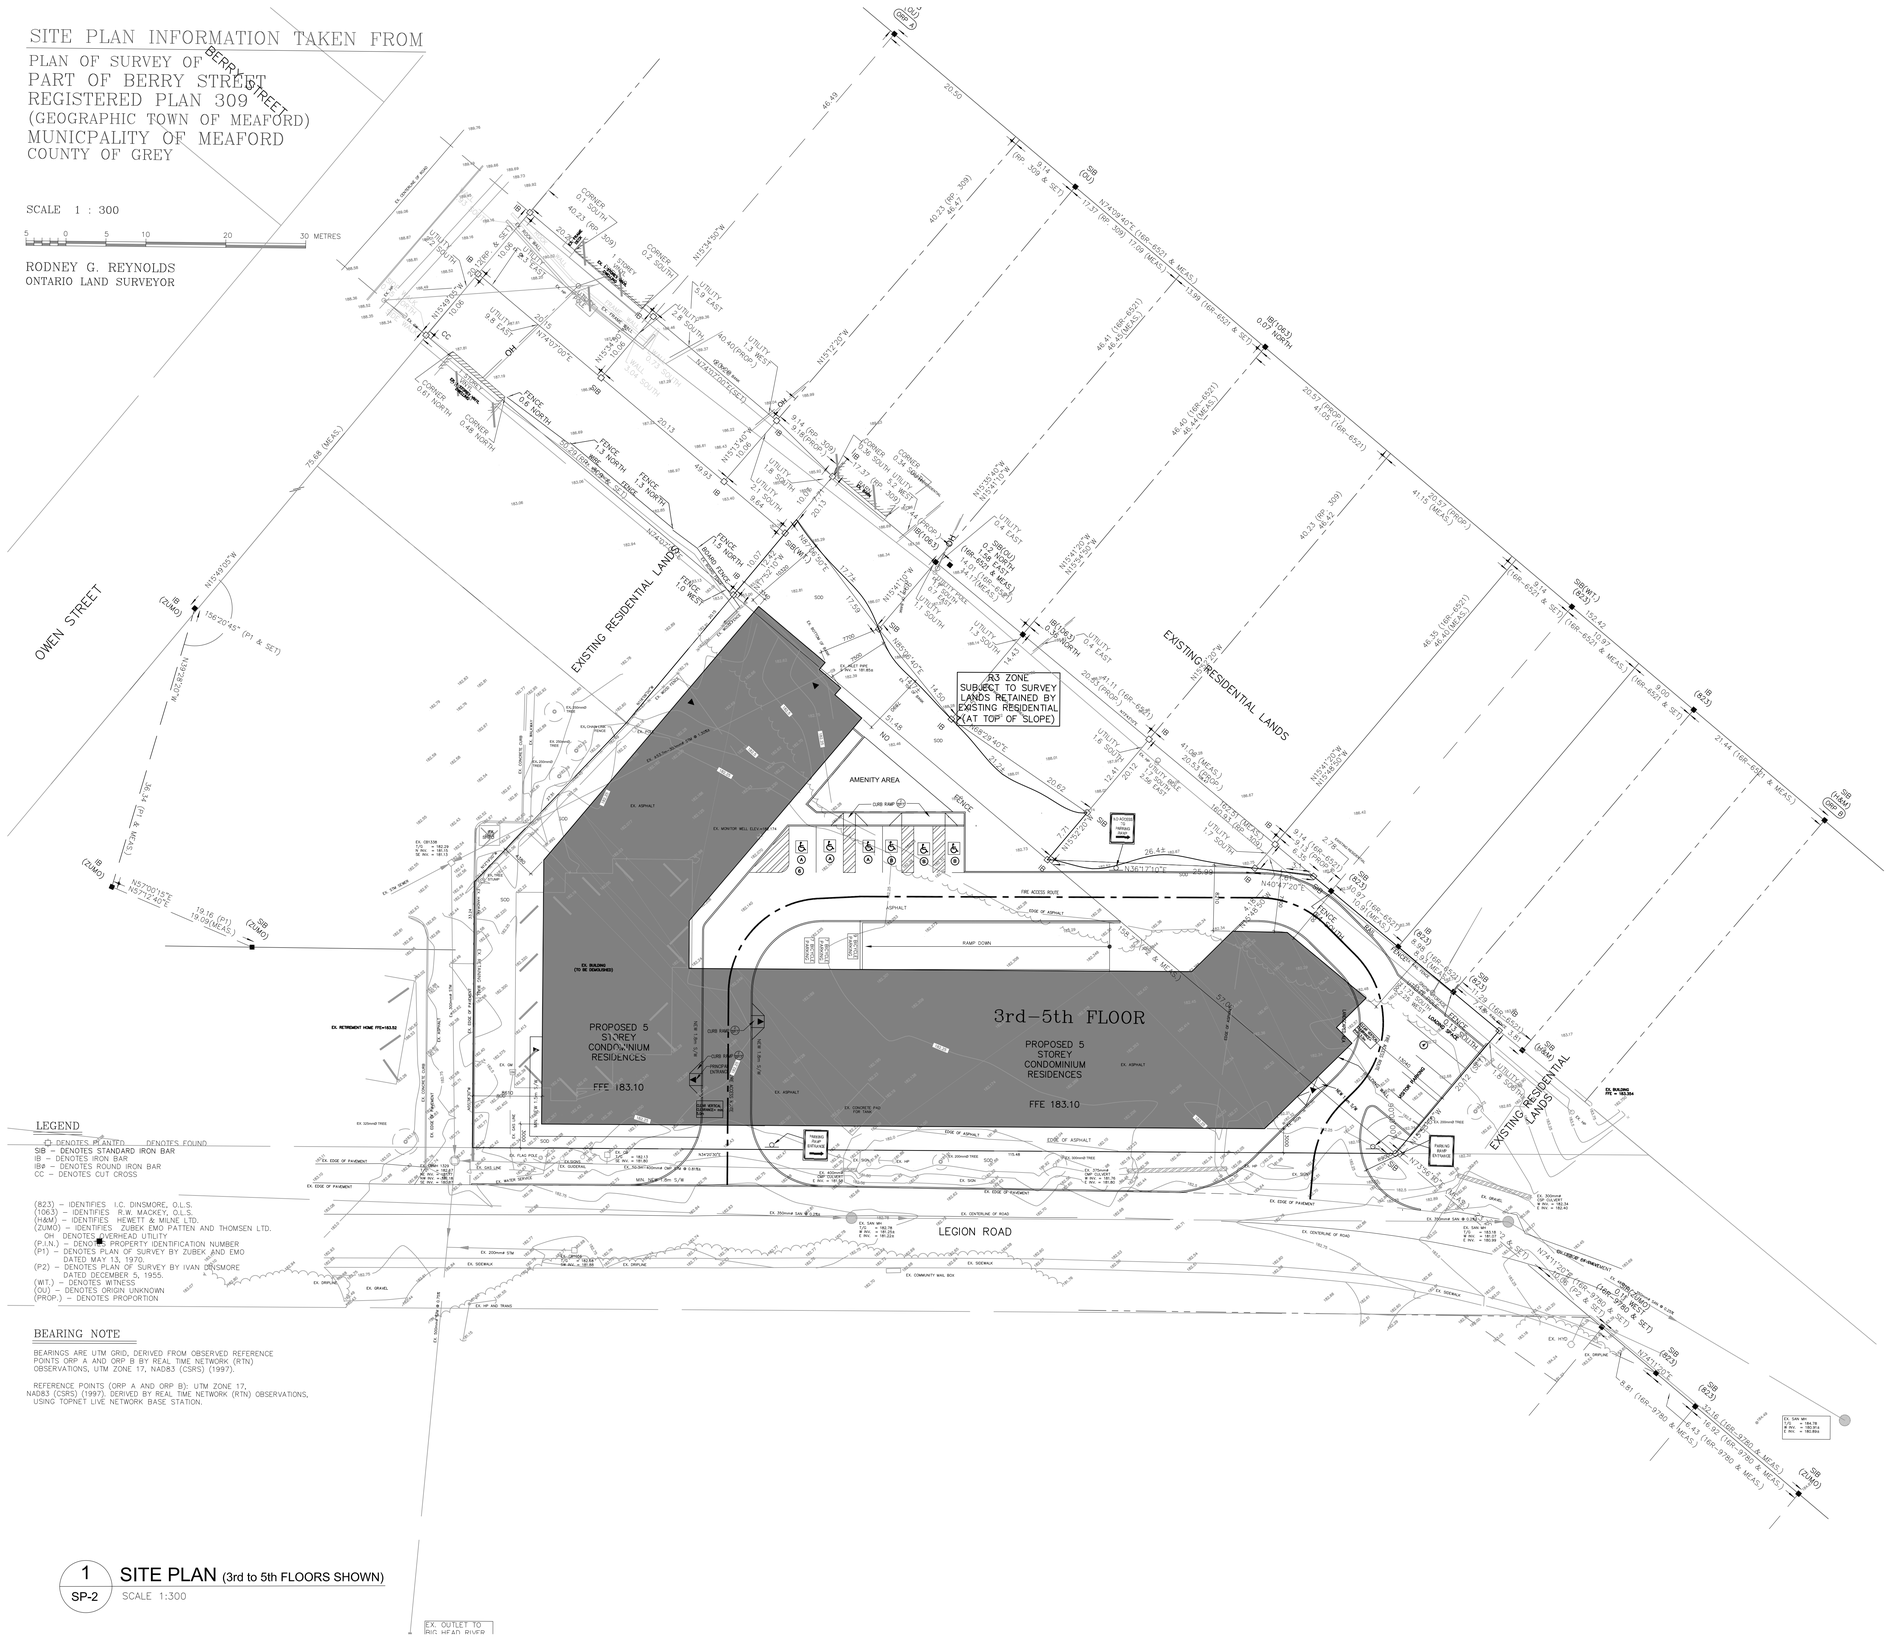

LEGEND

□ DENOTES PLANTED ○ DENOTES FOUND
SIB – DENOTES STANDARD IRON BAR
IB – DENOTES IRON BAR
IB# – DENOTES ROUND IRON BAR
CC – DENOTES CUT CROSS

(823) – IDENTIFIES I.C. DINSMORE, O.L.S.
(1063) – IDENTIFIES R.W. MACKEY, O.L.S.
(H&M) – IDENTIFIES HEWETT & MILNE LTD.
(ZUMO) – IDENTIFIES ZUBEK EMO PATTEN AND THOMSEN LTD.
OH DENOTES OVERHEAD UTILITY
(P.I.N.) – DENOTES PROPERTY IDENTIFICATION NUMBER
(P1) – DENOTES PLAN OF SURVEY BY ZUBEK AND EMO DATED MAY 13, 1970.
(P2) – DENOTES PLAN OF SURVEY BY IVAN DINSMORE DATED DECEMBER 5, 1955.
(WIT.) – DENOTES WITNESS
(OU) – DENOTES ORIGIN UNKNOWN
(PROP.) – DENOTES PROPORTION

BEARING NOTE

BEARINGS ARE UTM GRID, DERIVED FROM OBSERVED REFERENCE POINTS ORP A AND ORP B BY REAL TIME NETWORK (RTN) OBSERVATIONS, UTM ZONE 17, NAD83 (CSRS) (1997).

REFERENCE POINTS (ORP A AND ORP B): UTM ZONE 17, NAD83 (CSRS) (1997). DERIVED BY REAL TIME NETWORK (RTN) OBSERVATIONS, USING TOPNET LIVE NETWORK BASE STATION.

1 / SP-2 **SITE PLAN** (3rd to 5th FLOORS SHOWN)
SCALE 1:300

DRAWING NOTES

1. THIS DRAWING IS THE PROPERTY OF ANDRE SHERMAN, ARCHITECT IN CONFORMITY WITH CURRENT COPYRIGHT LEGISLATION UNDER THE ARCHITECTS ACT OF ONTARIO AND SHALL NOT BE REPRODUCED IN WHOLE OR IN PART WITHOUT THE PRIOR WRITTEN APPROVAL OF THE ARCHITECT.
2. (01) DETAIL DRAWING DIAGRAM / DRAWING NUMBER
   DETAILS ARE CROSS REFERENCED BY THE ABOVE SYMBOL.
3. DRAWINGS ARE NOT TO BE SCALED. TOLERANCES MAY APPLY TO DIMENSIONS REFERRING TO EXISTING BUILDING OR SITE CONDITIONS.
4. THE CONTRACTOR SHALL VERIFY ALL SITE CONDITIONS, DIMENSIONS, DRAWINGS, DETAILS AND SPECIFICATIONS, AND REPORT ANY DISCREPANCIES TO THE ARCHITECT IN WRITING AT LEAST ONE WEEK BEFORE ORDERING OR INSTALLING CONSTRUCTION MATERIALS OR MAKING ANY MATERIAL CHANGES TO THE WORK INVOLVING SUCH DISCREPANCIES, ERRORS OR OMISSIONS. SHOULD THE CONTRACTOR FAIL TO OBSERVE THESE CONDITIONS, THE ADDITIONAL EXPENSE FOR REMEDIAL WORK SHALL BECOME THE RESPONSIBILITY OF THE CONTRACTOR AND NOT OF THE ARCHITECT UNDER ANY CIRCUMSTANCE.
5. ANY CONSTRUCTION DETAIL CHANGES, SUBSTITUTIONS OF MATERIALS OR SPECIFIED ITEMS ARE NOT ACCEPTABLE UNLESS WRITTEN APPROVAL OR REVISION DRAWINGS INDICATING THE CHANGE(S) HAVE BEEN OBTAINED FROM THE ARCHITECT.
6. READ ALL DRAWINGS IN CONJUNCTION WITH THE GENERAL NOTES AND SPECIFICATIONS.
7. REPORT IN WRITING ALL UNCOVERED DISCREPANCIES OR CHANGES REQUESTED BY THE AUTHORITIES HAVING JURISDICTION IN WRITING TO THE ARCHITECT PRIOR TO CONSTRUCTION, MANUFACTURING OR INSTALLATION. ANY DRAWING REVISIONS MUST BE PREPARED BY THE ARCHITECT OR OTHER CONSULTANT(S) AS DIRECTED BY THE ARCHITECT.

Architect of Record:
ANDRE SHERMAN ARCHITECT
135 HOLMES AVE. TORONTO, ON., M2N 4M5
TEL: (416) 733-9000 E-mail: info@shermanarchitect.com

Seal:
ONTARIO ASSOCIATION OF ARCHITECTS
ANDRE SHERMAN LICENCE 3358

Revisions:

No:	Date:	Rev.:
1	24/06/21	FOR SITE PLAN APPROVAL

Project Name:

GEORGIAN BAY TERRACE

1 LEGION ROAD, MEAFORD, ON.

Drawing Title:

SITE PLAN
(3rd to 5th FLOORS SHOWN)

SCALE: AS INDICATED	DATE: 19/06/20
DRAWN BY: AS	CHECKED BY:
	DRAWING NO.: SP-2