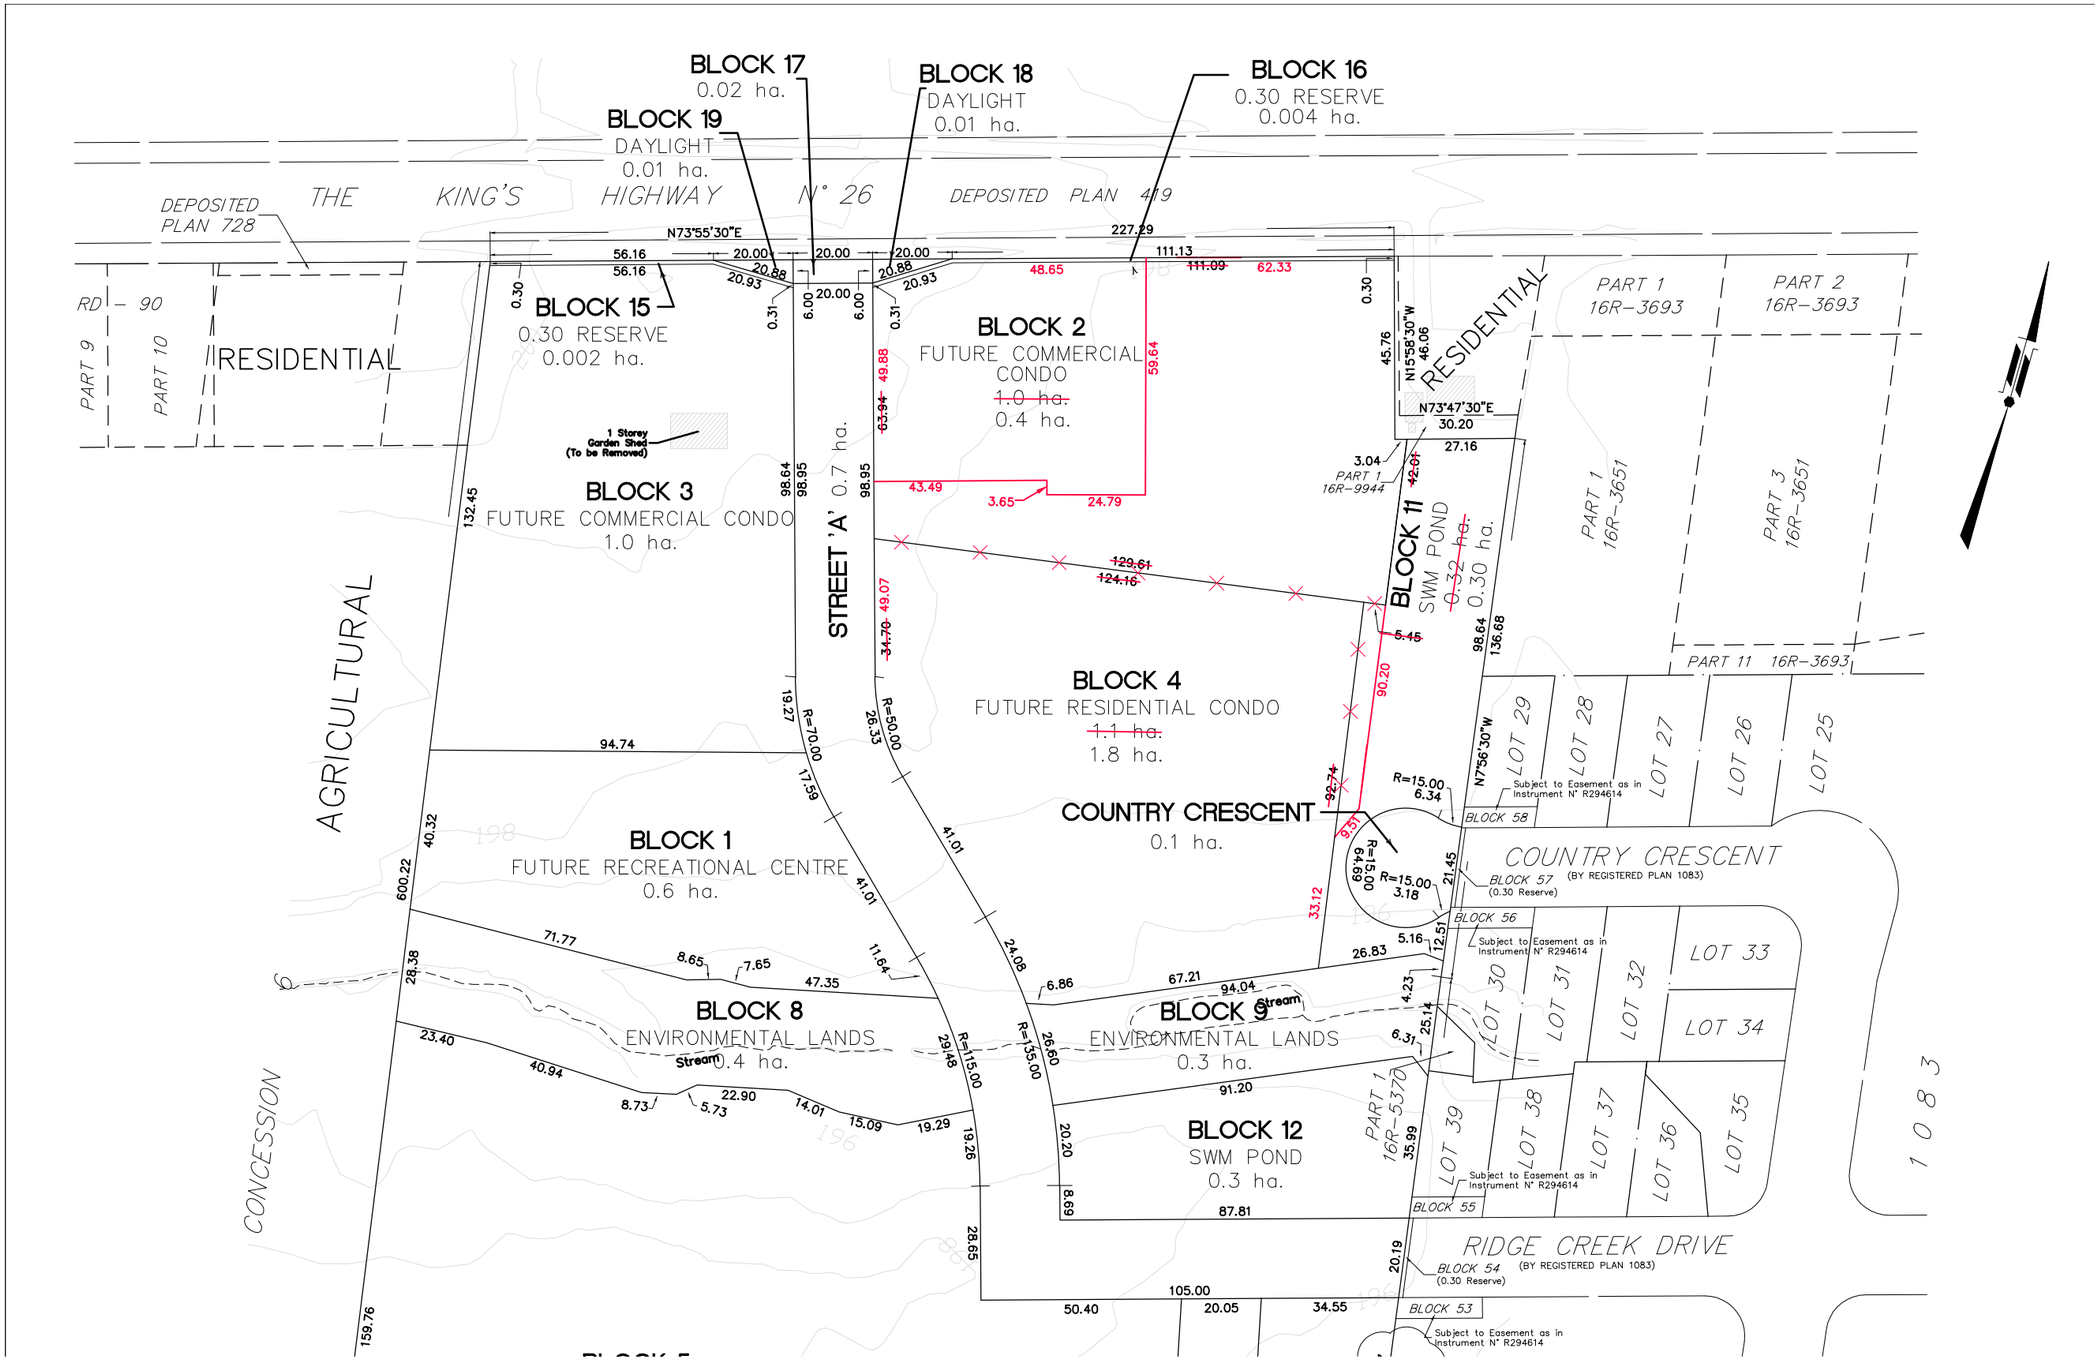

J:\1900\1930-Warren D. Sinclair Construction\5664 Haven Development\ External\DP\5664 Redlined Draft Plan.dwg, 2021-12-13 9:00:20 AM.